
WOODBURY CONDOMINIUM

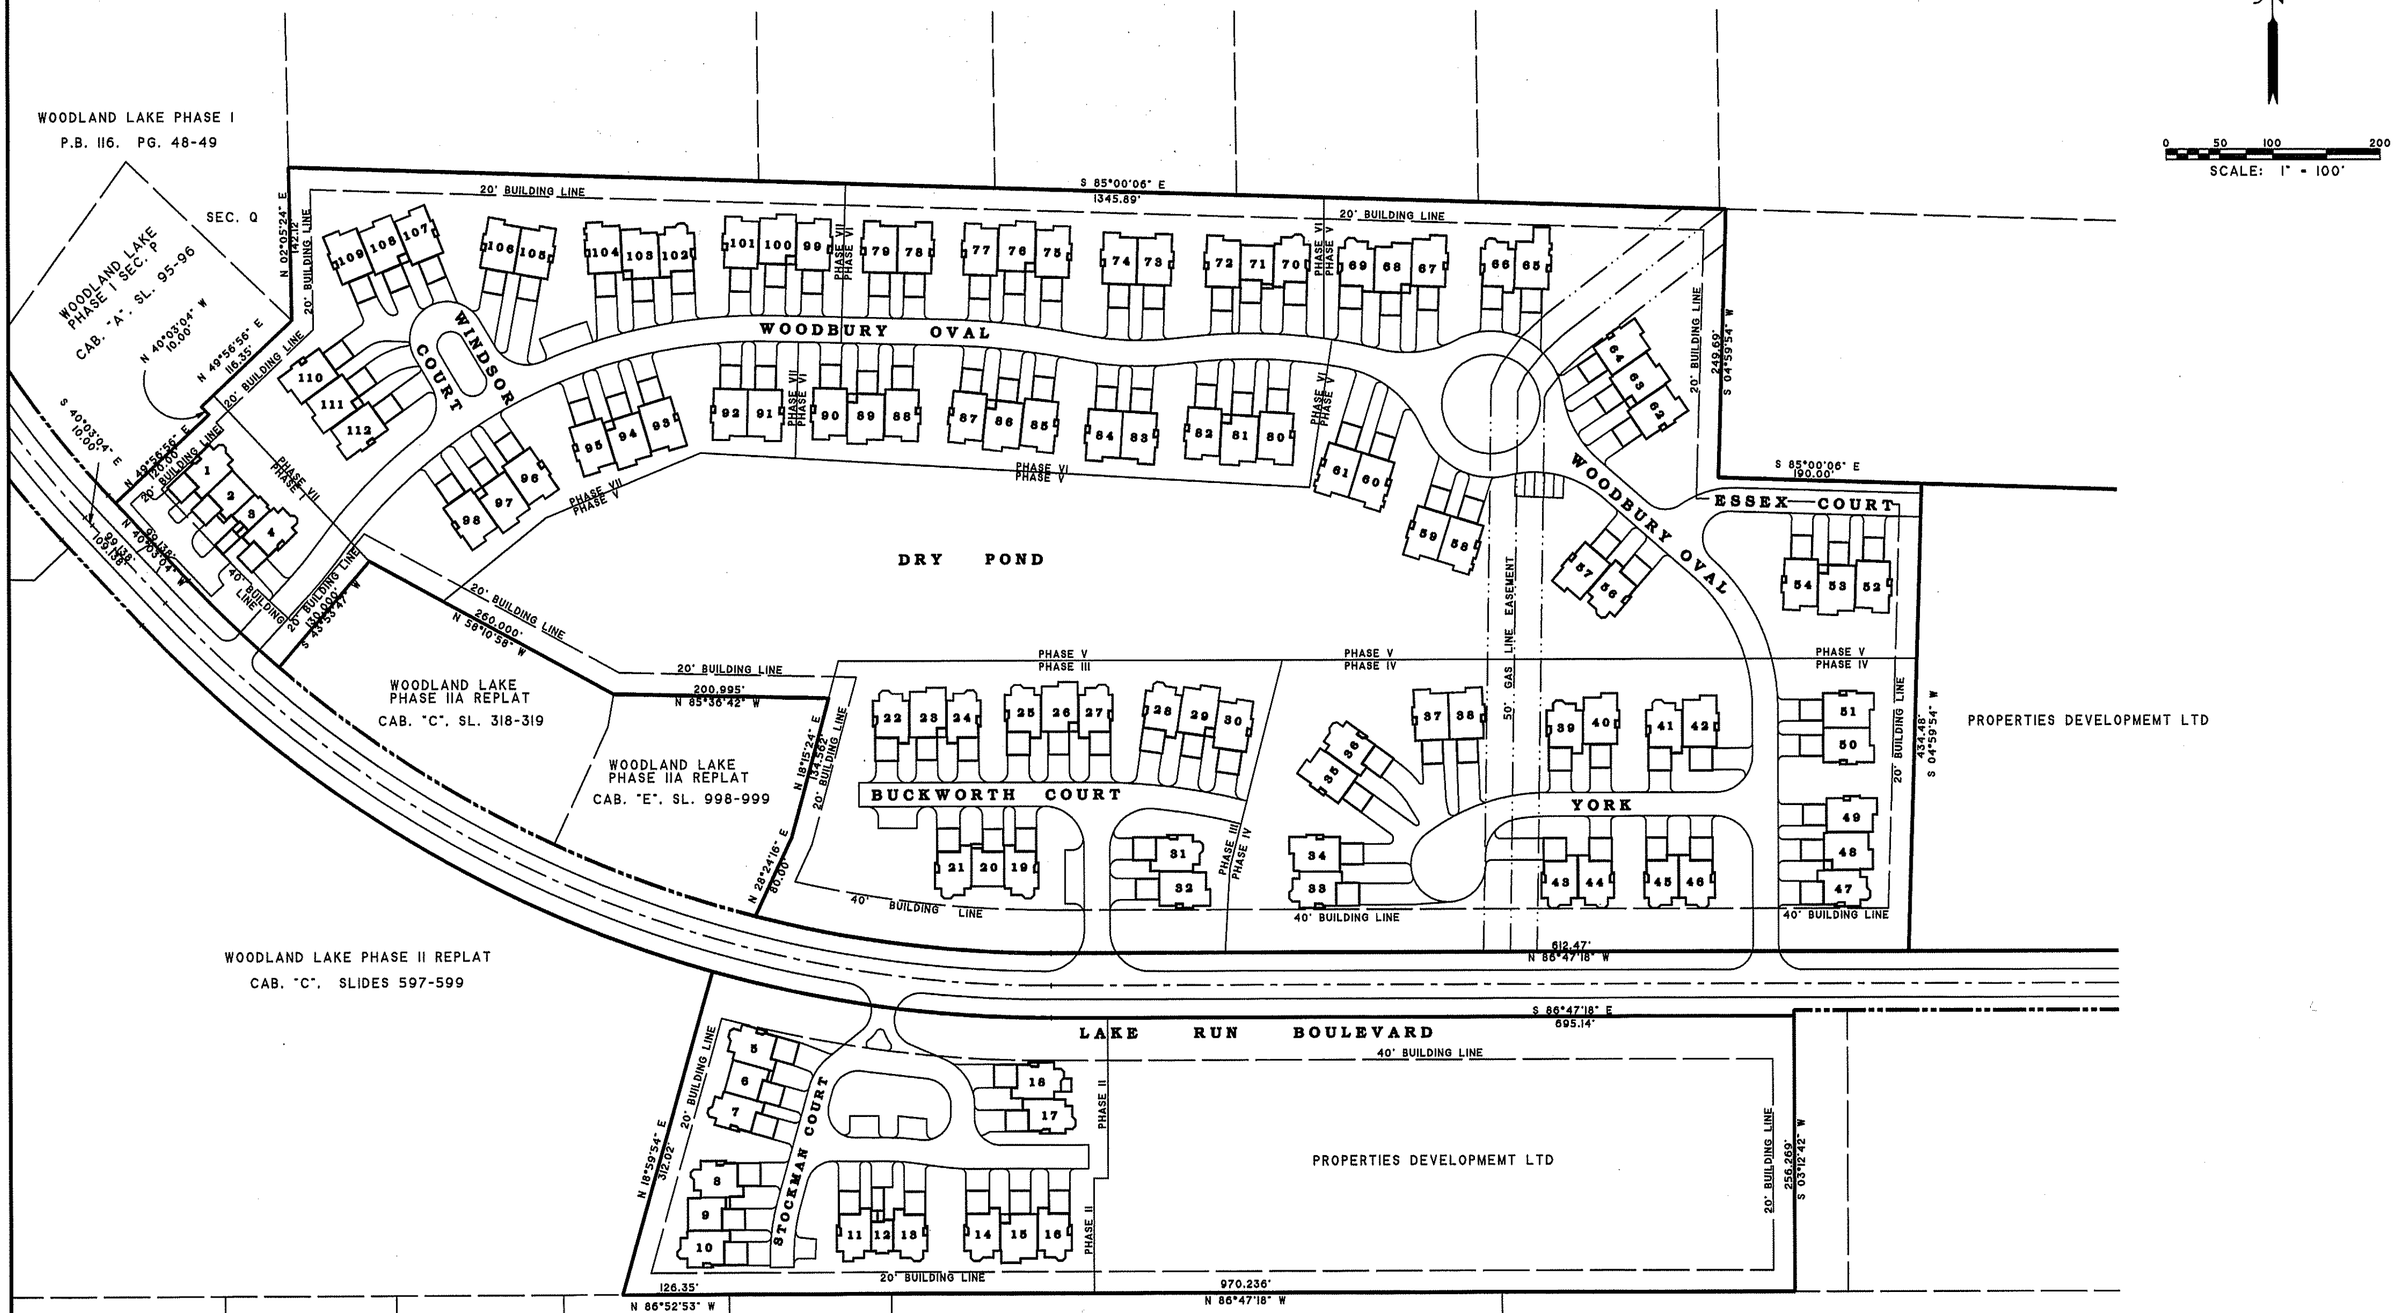

SITE PLAN

SCALE: 1" = 100'

GARY L. PHILLIPS REG. SUR. NO. 7189 — DATE 06-15-01

STATE OF OHIO
GARY L. PHILLIPS 7189
REGISTERED PROFESSIONAL SURVEYOR

PROJECT: WOODBURY CONDOMINIUM

TYPE: MASTER SITE PLAN

GARY L. PHILLIPS & ASSOCIATES, INC.
2165 EASTWOOD AVENUE
AKRON, OHIO 44305
1-(330)-733-1116

DRW BY: G.L.P.	SCALE: 1" = 100'	PROJ. NO. 92-094
CH'K BY: G.L.P.	DATE: JUNE 14, 2001	DWG. NO. C - 586