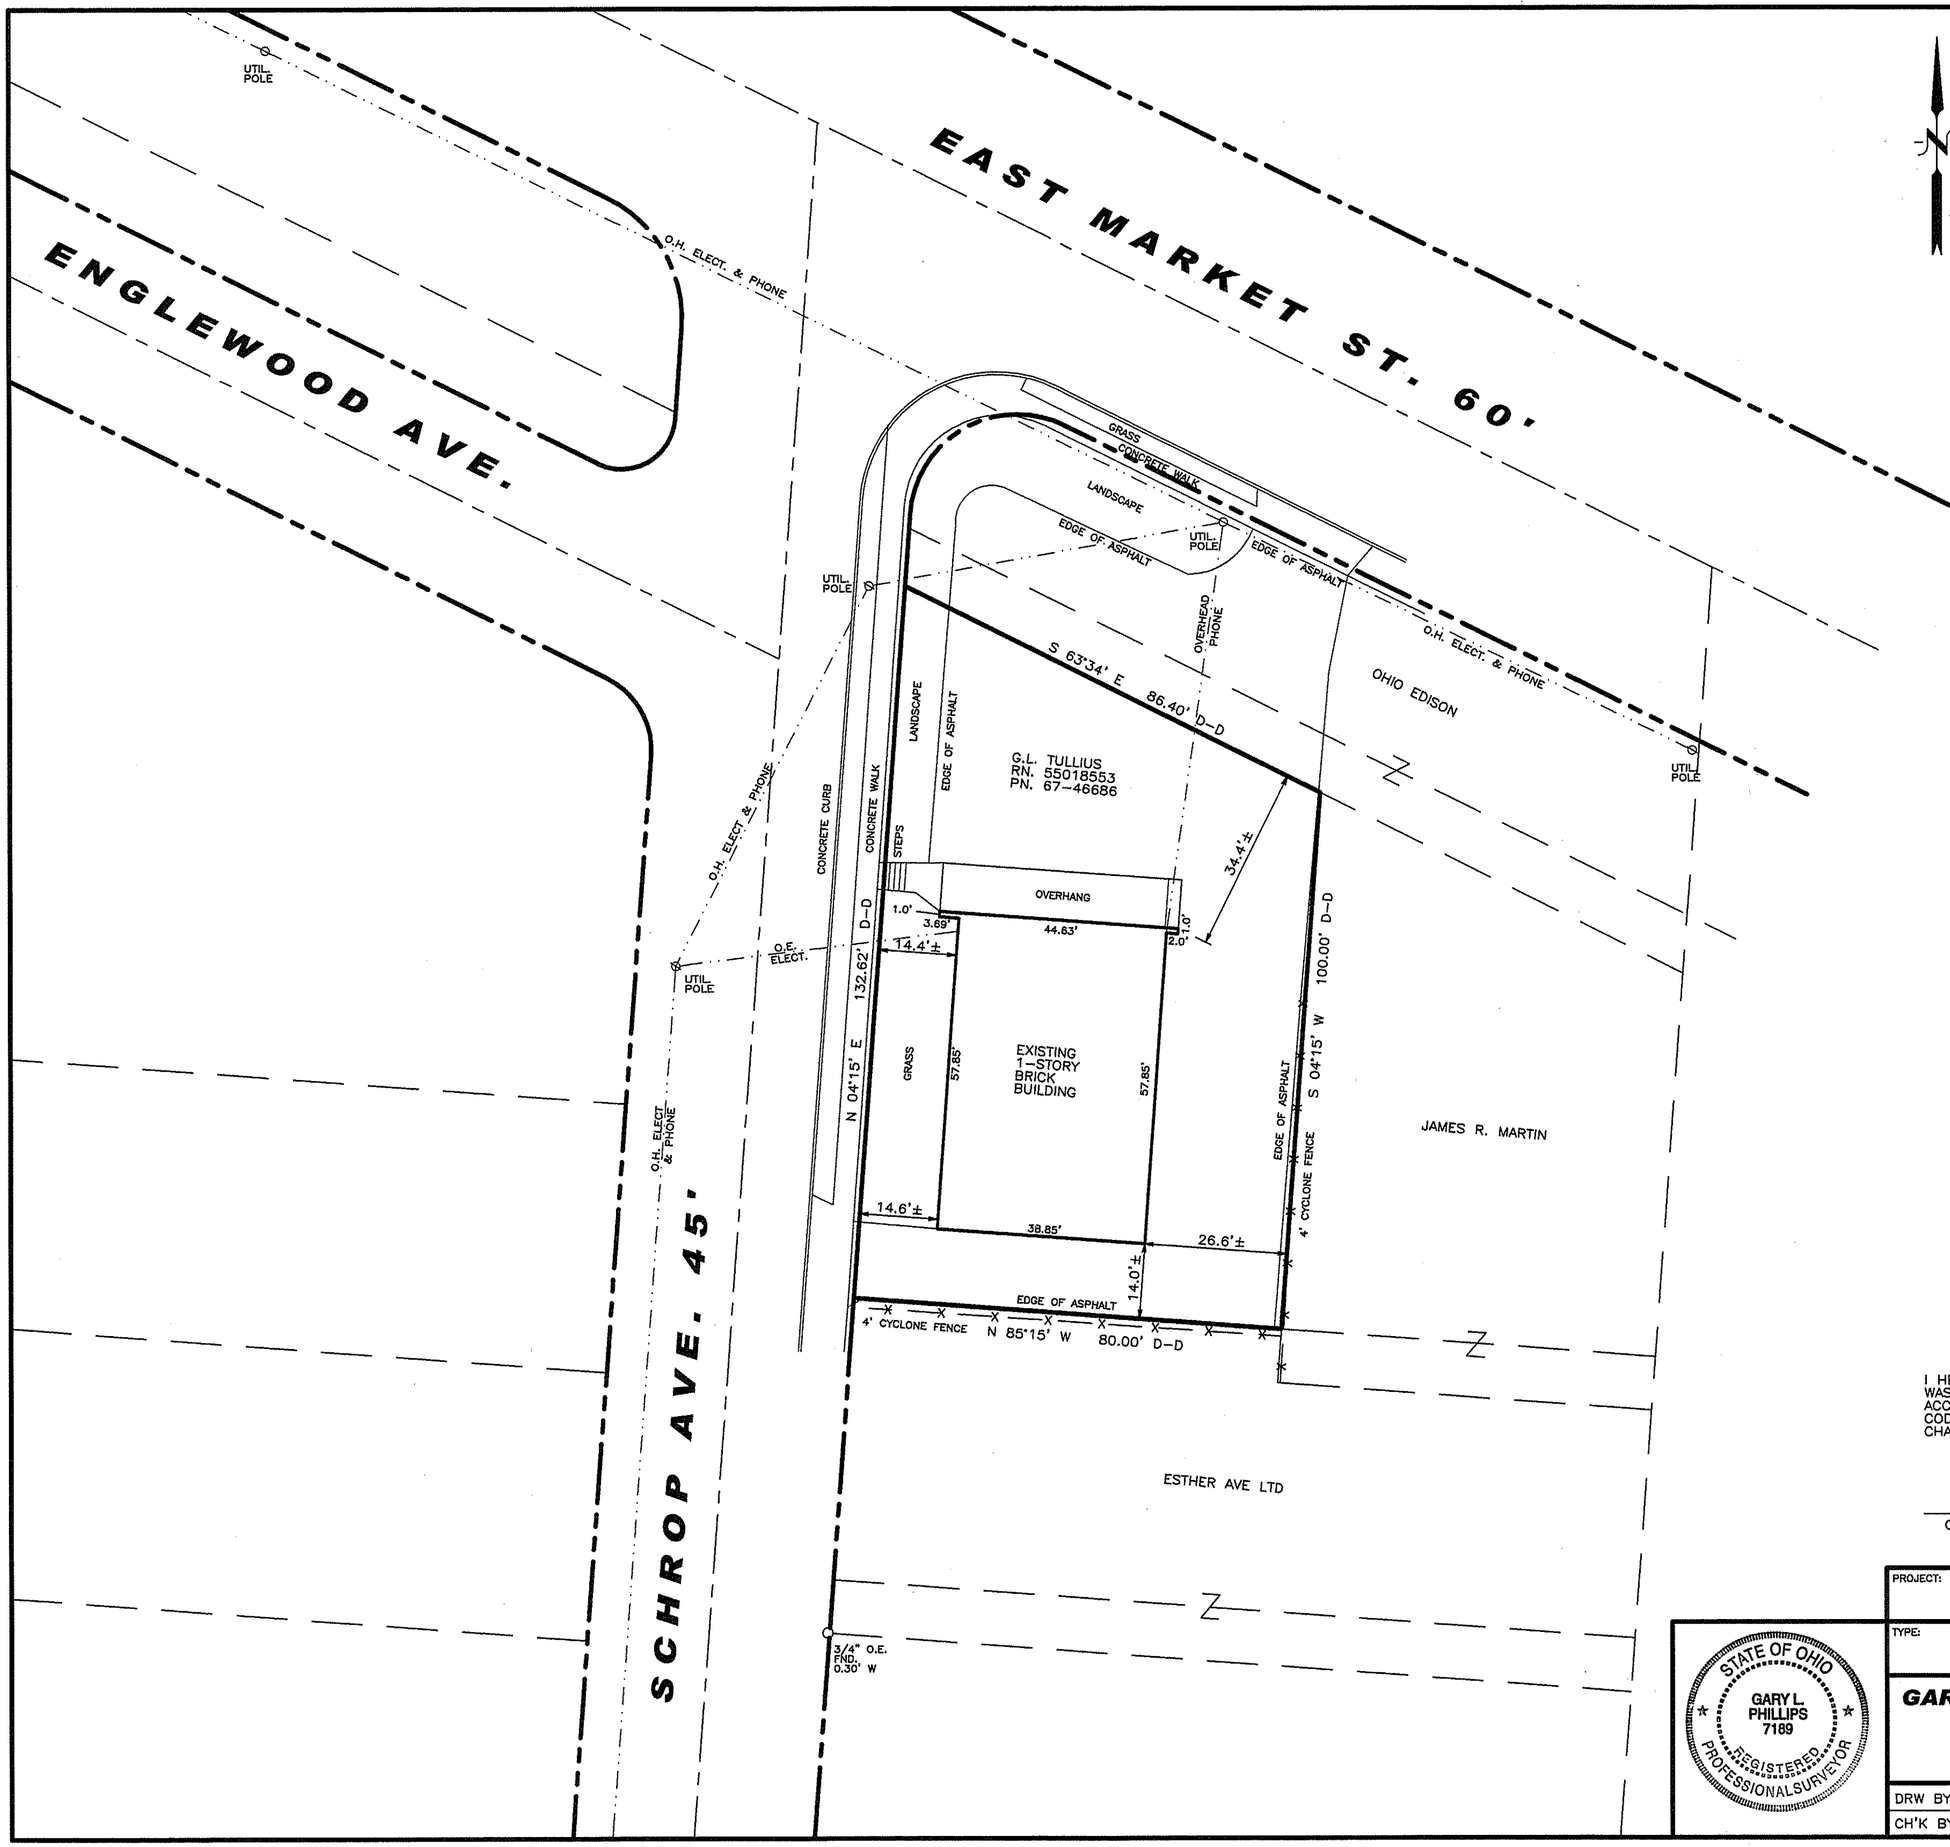

SITUATED IN THE CITY OF AKRON, COUNTY OF SUMMIT AND STATE OF OHIO.

0 10 20 50

SCALE IN FEET: 1" = 20'

LEGEND

○	MONUMENT FOUND AS NOTED		
●	5/8" REBAR SET W/CAP # 7189		
◕	LEAD FILLED MONUMENT FOUND		
□	MONUMENT ASSEMBLY FOUND		
⯐	STONE FOUND		
⅄	DRILL HOLE FOUND OR SET AS NOTED		
I.P.	IRON PIPE	D-D	DEED DISTANCE
CMP.	CRIMP	REC	RECORD
O.E.	OPEN END	OBS	OBSERVED
FND.	FOUND		

BASIS OF BEARING

BEARINGS CONTAINED HEREIN ARE BASED ON THE BEARING OF N 04°15'00" E FOR THE RIGHT-OF-WAY LINE OF SCHROP AVE. AS INDICATED IN REC. NO 55018553 OF THE SUMMIT COUNTY RECORD OF DEEDS AND ARE USED TO DENOTE ANGLES ONLY.

I HEREBY CERTIFY THAT THE FOREGOING LOCATION SURVEY WAS PREPARED FROM ACTUAL FIELD MEASUREMENTS IN ACCORDANCE WITH CHAPTER 4733-38, OHIO ADMINISTRATIVE CODE AND IS NOT A BOUNDARY SURVEY PURSUANT TO CHAPTER 4733-37 OF SAID CODE.

Gary L Phillips 01-25-10

GARY L. PHILLIPS REG. SUR. NO. 7189 DATE

STATE OF OHIO
GARY L. PHILLIPS
7189
REGISTERED PROFESSIONAL SURVEYOR

PROJECT: **TULLIUS PROPERTY**

TYPE: LOCATION SURVEY

GARY L. PHILLIPS & ASSOCIATES, INC.
2165 EASTWOOD AVENUE
AKRON , OHIO 44305
1-(330)-733-1116

DRW BY: J.M.N.	SCALE: 1" = 20'	PROJ. NO.
CH'K BY: GLP	DATE: 01-25-2010	DWG. NO. C - 809