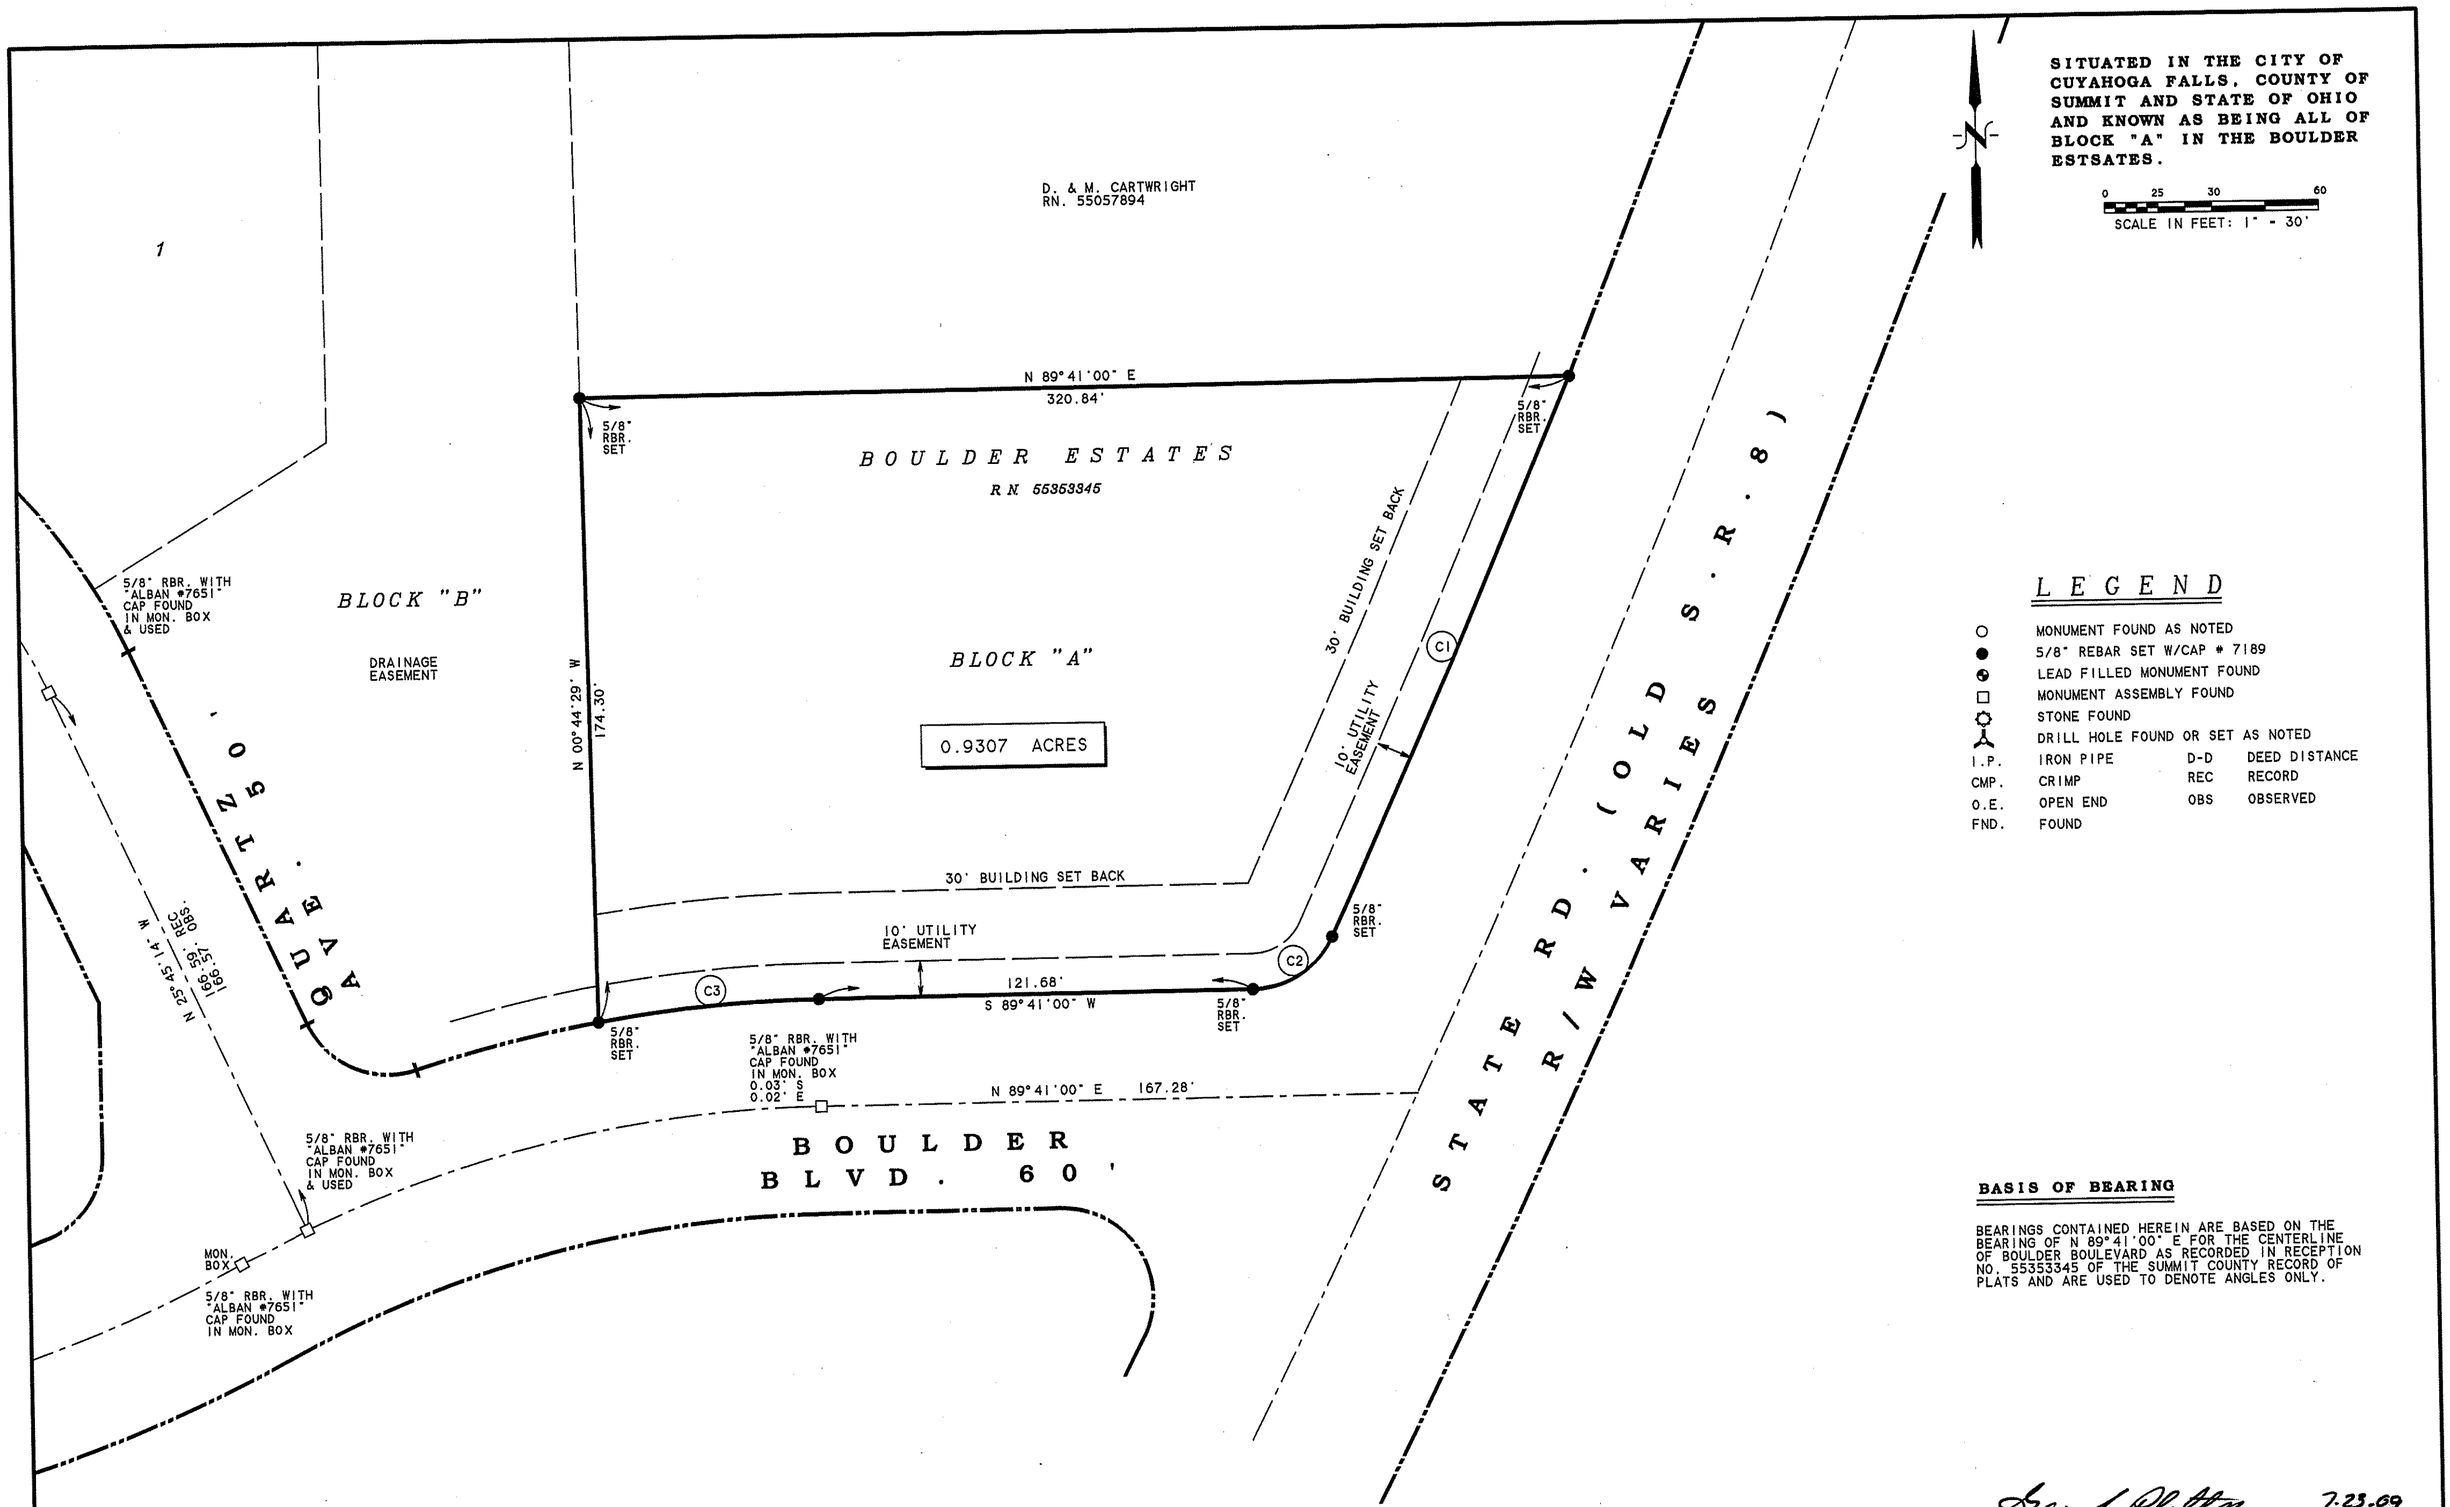

BASIS OF BEARING

BEARINGS CONTAINED HEREIN ARE BASED ON THE BEARING OF N 89°41'00" E FOR THE CENTERLINE OF BOULDER BOULEVARD AS RECORDED IN RECEPTION NO. 55353345 OF THE SUMMIT COUNTY RECORD OF PLATS AND ARE USED TO DENOTE ANGLES ONLY.

GARY L. PHILLIPS REG. SUR. NO. 7189 — 7-23-09 DATE

CURVE DATA

CURVE	DELTA ANGLE	RADIUS	ARC	TANGENT	CHORD	CHORD BEARING
C 1	02°34'43"	3779.72'	170.10'	85.06'	170.09'	S 23°59'01" W
C 2	64°24'34"	25.00'	28.10'	19.75'	26.65'	S 57°28'43" W
C 3	09°22'33"	380.00'	62.18'	31.16'	62.11'	S 84°59'43" W

STATE OF OHIO — GARY L. PHILLIPS 7189 — REGISTERED PROFESSIONAL SURVEYOR

PROJECT: **CARTWRIGHT PROPERTY**

TYPE: BOUNDARY SURVEY

GARY L. PHILLIPS & ASSOCIATES, INC.
2165 EASTWOOD AVENUE
AKRON, OHIO 44305
1-(330)-733-1116

DRW BY: JMN	SCALE: 1" - 30'	PROJ. NO.
CH'K BY: G.L.P.	DATE: 07/23/2009	DWG. NO. C - 798