BENCH MARK

TOP OF STEP AT ENTRANCE DOOR TO HAMLIN MAUSOLEUM


ASSUMED ELEVATION: 100.00'

SITUATED IN THE CITY OF FAIRLAWN, COUNTY OF SUMMIT AND STATE OF OHIO AND KNOWN AS BEING LOTS 44, 45, 46, 56, 57, 58 AND 59 OF SECTION 30 OF THE ROSE HILL BURIAL PARK.

N (ASSUMED)

0 10 20 40

SCALE IN FEET: 1" = 20'

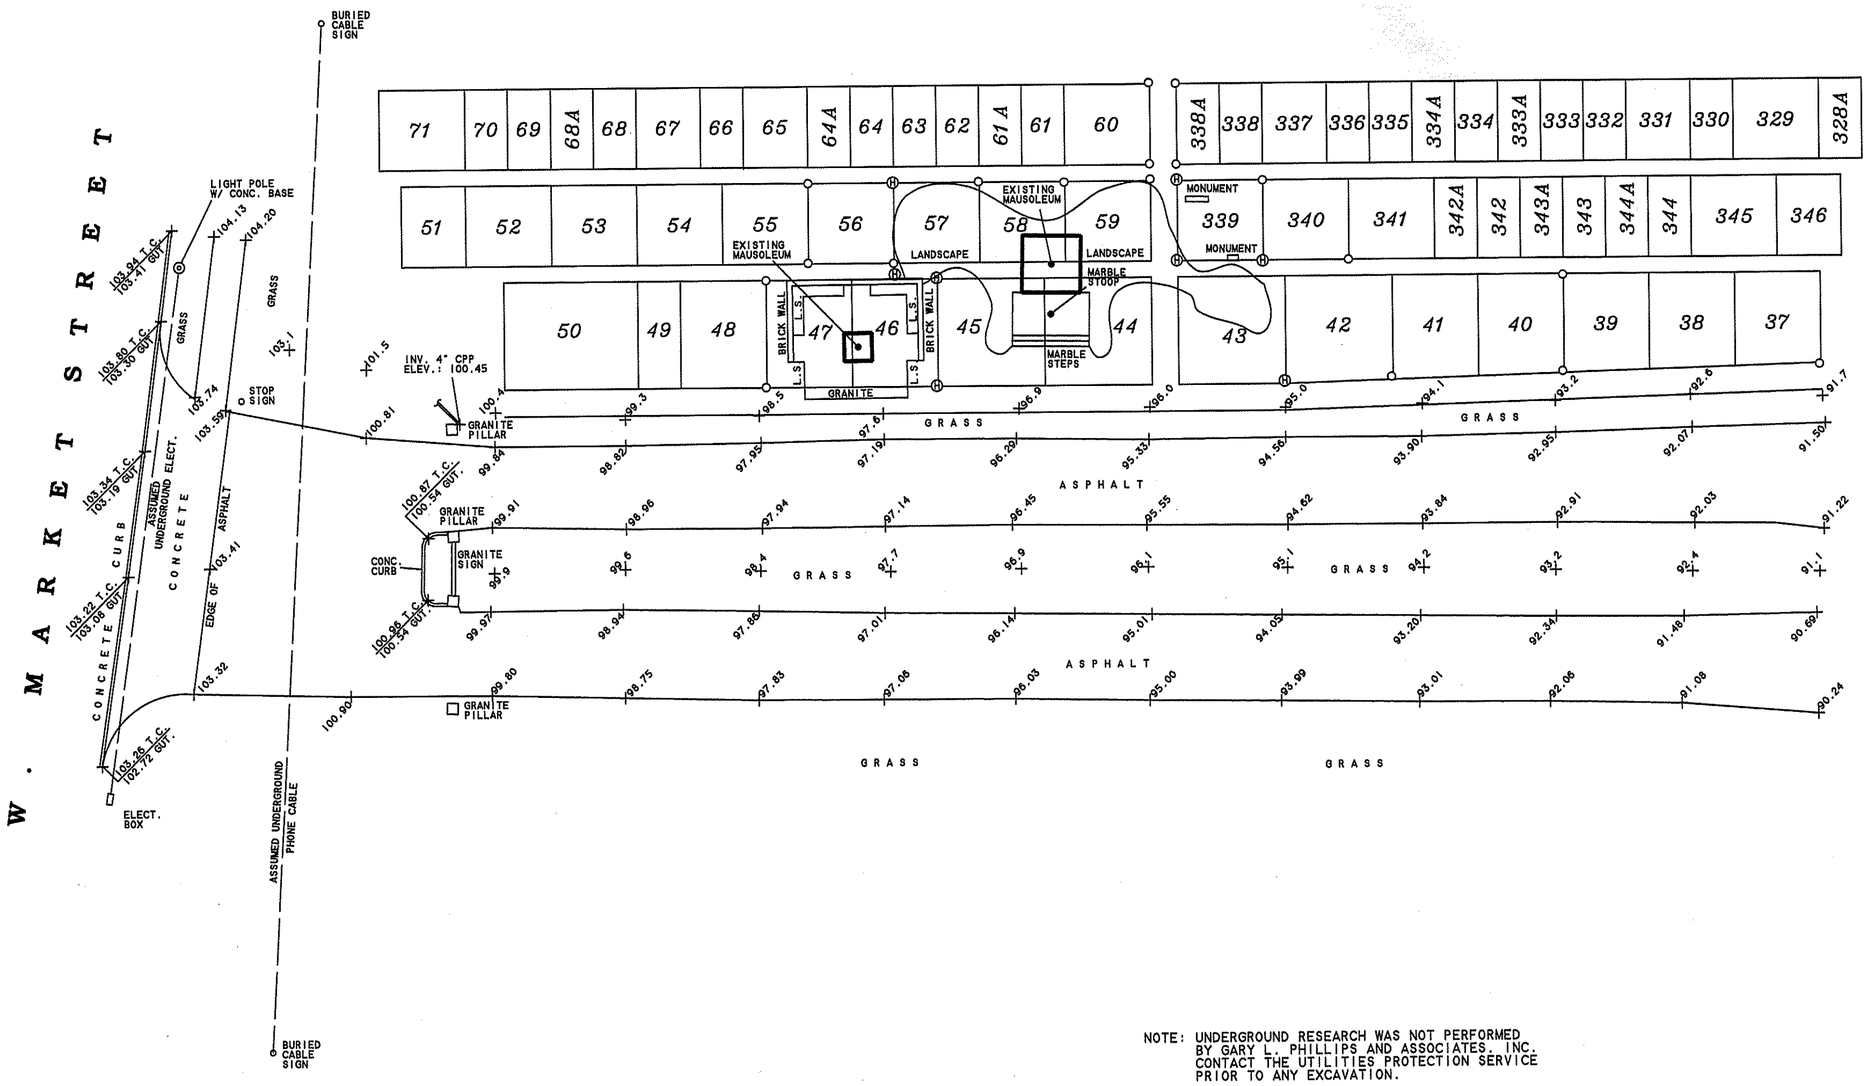

NOTE: UNDERGROUND RESEARCH WAS NOT PERFORMED BY GARY L. PHILLIPS AND ASSOCIATES. INC. CONTACT THE UTILITIES PROTECTION SERVICE PRIOR TO ANY EXCAVATION.

LEGEND

- ○ MONUMENT FOUND AS NOTED
- Ⓗ HAMLIN MARKER FOUND

GARY L. PHILLIPS REG. SUR. NO. 7189 — 8-20-07 DATE

STATE OF OHIO — GARY L. PHILLIPS 7189 — REGISTERED PROFESSIONAL SURVEYOR

16. C-755 08-20-2007

PROJECT: **HAMLIN - ROSEHILL**

TYPE: PARTIAL TOPOGRAPHIC SURVEY

GARY L. PHILLIPS & ASSOCIATES, INC.
2165 EASTWOOD AVENUE
AKRON, OHIO 44305
1-(330)-733-1116

DRW BY: J.M.N.	SCALE: 1" = 20'	PROJ. NO.
CH'K BY: GLP	DATE: 08/20/2007	DWG. NO. ~~C-377~~

C-755

BENCH MARK

TOP OF STEP AT ENTRANCE DOOR TO HAMLIN MAUSOLEUM


ASSUMED ELEVATION: 100.00'

SITUATED IN THE CITY OF FAIRLAWN, COUNTY OF SUMMIT AND STATE OF OHIO AND KNOWN AS BEING LOTS 44, 45, 46, 56, 57, 58 AND 59 OF SECTION 30 OF THE ROSE HILL BURIAL PARK.

(ASSUMED)

0 10 20 40

SCALE IN FEET: 1" = 20'

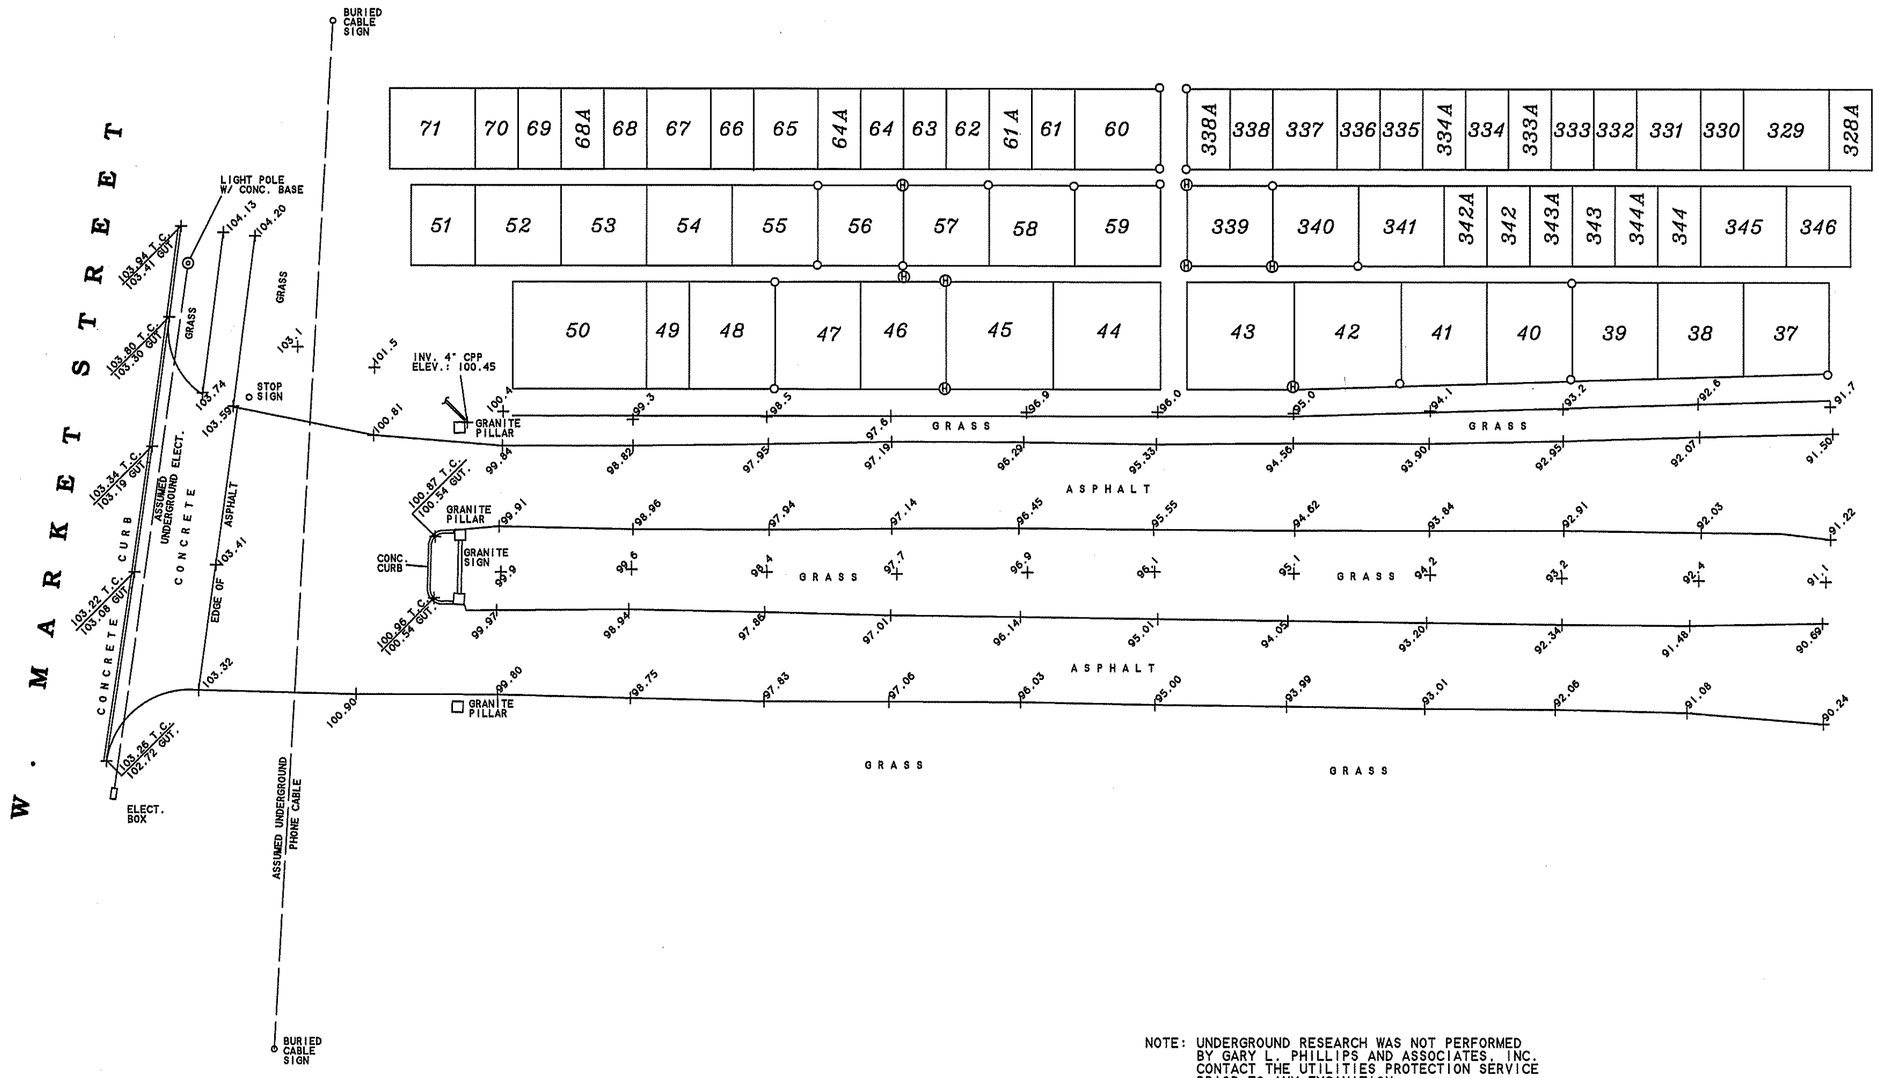

NOTE: UNDERGROUND RESEARCH WAS NOT PERFORMED BY GARY L. PHILLIPS AND ASSOCIATES, INC. CONTACT THE UTILITIES PROTECTION SERVICE PRIOR TO ANY EXCAVATION.

LEGEND

- O CEMETERY MARKER FOUND AS NOTED
- Ⓗ HAMLIN MARKER FOUND

GARY L. PHILLIPS REG. SUR. NO. 7189 — 8-20-07 DATE

17. C-755A 08-20-2007

STATE OF OHIO — GARY L. PHILLIPS 7189 — REGISTERED PROFESSIONAL SURVEYOR

PROJECT: **HAMLIN - ROSEHILL**

TYPE: PARTIAL TOPOGRAPHIC SURVEY

GARY L. PHILLIPS & ASSOCIATES, INC.
2165 EASTWOOD AVENUE
AKRON, OHIO 44305
1-(330)-733-1116

DRW BY: J.M.N.	SCALE: 1" = 20'	PROJ. NO.
CH'K BY: GLP	DATE: 08/20/2007	DWG. NO. C-755A