
0 20 40 80

SCALE IN FEET: 1" = 40'

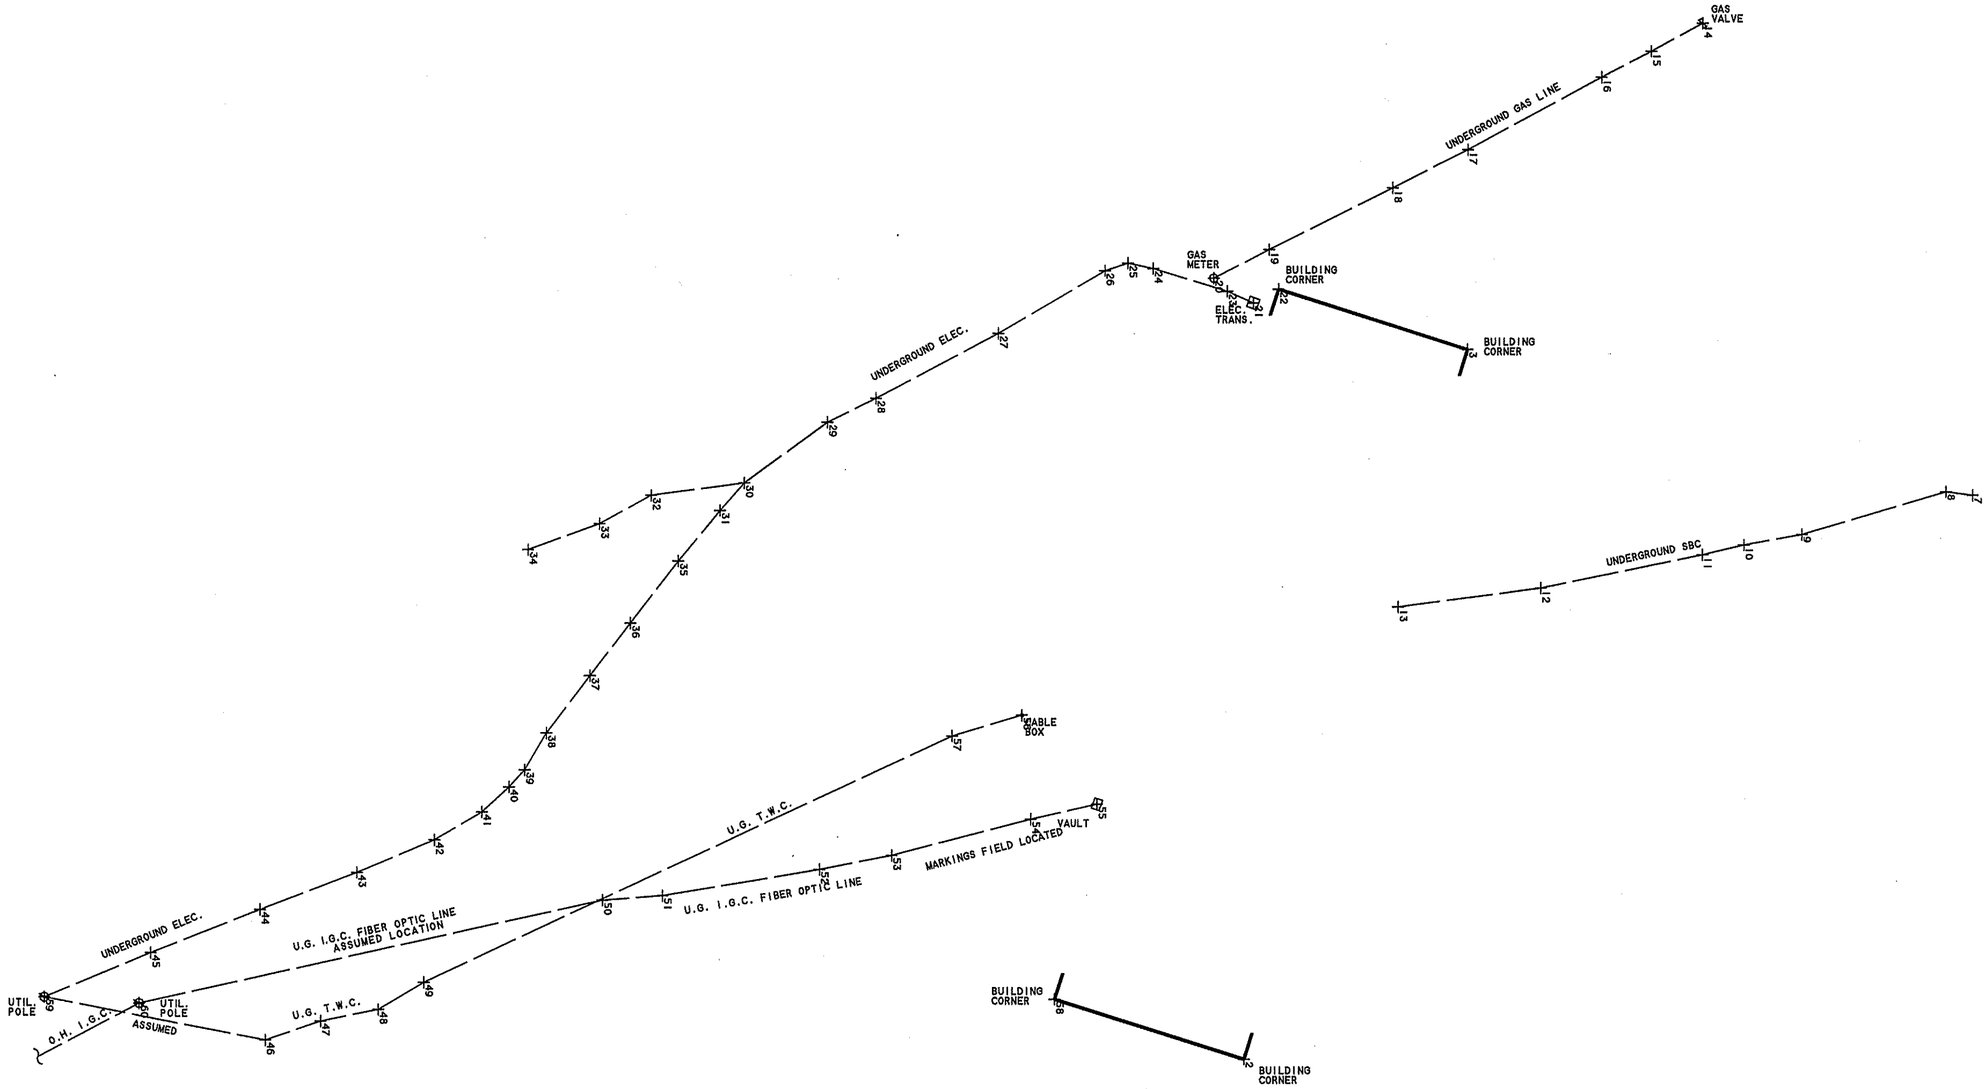

NOTE: THE UTILITY LINES SHOWN ON THIS PLAT ARE BASED ON FIELD LOCATION OF PAINT MARKINGS PROVIDED BY OTHERS AND ASSUMPTIONS.

GARY L. PHILLIPS REG. SUR. NO. 7189 — DATE 6-21-05

STATE OF OHIO
GARY L PHILLIPS 7189
REGISTERED PROFESSIONAL SURVEYOR

PROJECT: 400 WEST MARKET

TYPE: PARTIAL UTILITY LOCATION

GARY L. PHILLIPS & ASSOCIATES, INC.
2165 EASTWOOD AVENUE
AKRON, OHIO 44305
1-(330)-733-1116

DRW BY: D.L.	SCALE: 1" = 40'	PROJ. NO.
CH'K BY: G.L.P.	DATE: JUNE 15, 2005	DWG. NO. C - 696